DILLS BLUFF ROAD SIDEWALK CONCEPT
11/12/2015

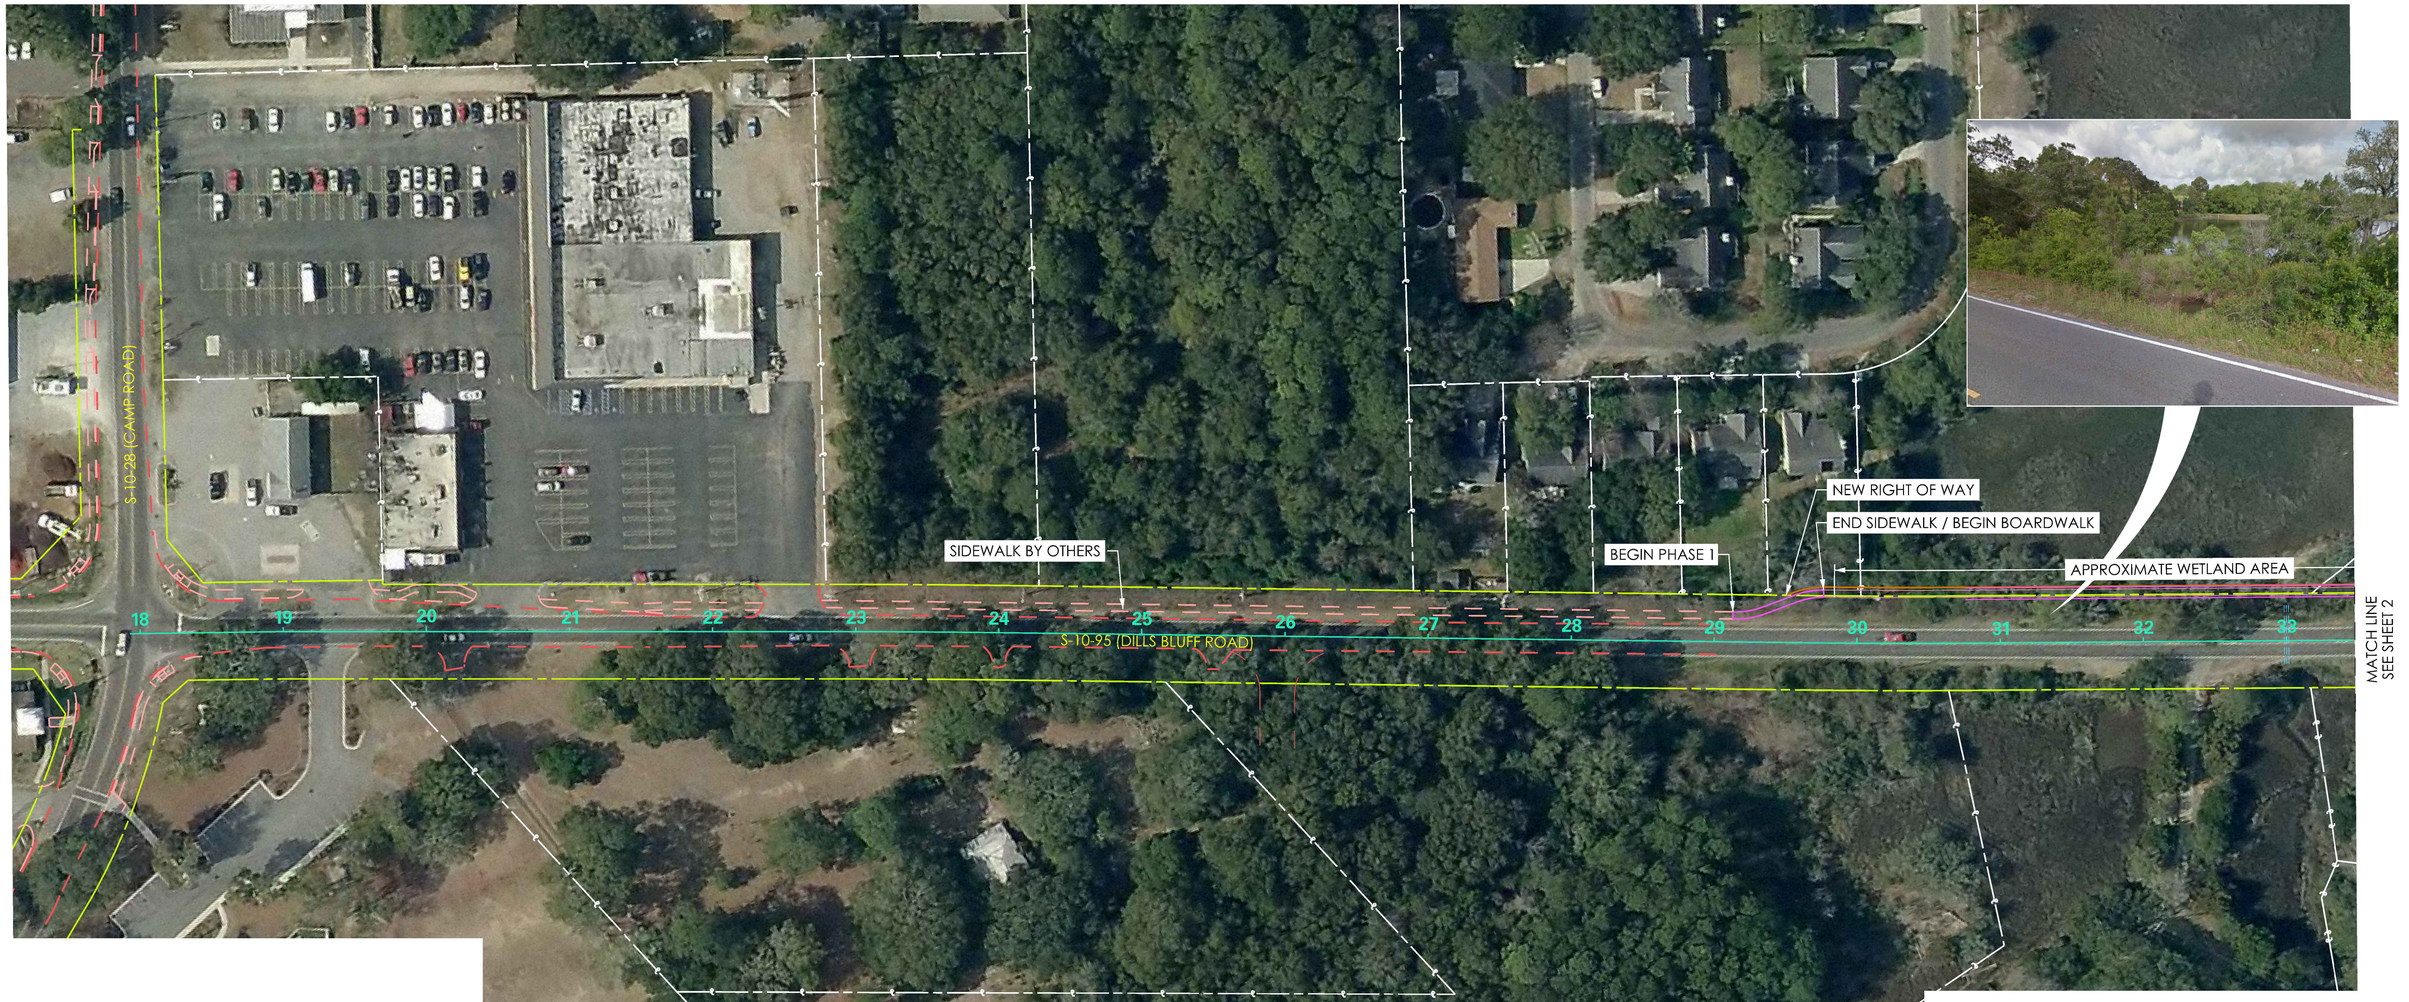

LEGEND

- RIGHT OF WAY
- PROPERTY LINE
- NEW RIGHT OF WAY
- PREVIOUS ROADWAY IMPROVEMENTS
- PREVIOUS SIDEWALK IMPROVEMENTS
- PROPOSED SIDEWALK
- WETLAND FILL AREA
- EXISTING PIPE
- PROPOSED PIPE

N

SCALE IN FEET

0 50 100

Stantec

TOWN OF JAMES ISLAND
NOLITE NOS CALCARE
FOUNDED - 1903

DILLS BLUFF ROAD SIDEWALK CONCEPT
11/12/2015

END BOARDWALK / BEGIN SIDEWALK

+/-15' FROM EDGE OF PAVEMENT

RETAINING WALL OR PIPE DITCH AND ADD YARD INLETS

(S-10-2385) MIDVALE AVE

EXISTING DROP INLET TO BE CONVERTED TO TYPE 9 CATCH BASIN (TYP.)

5' SIDEWALK

EXISTING DRAINAGE PIPE (TYP.)

S-10-1142 (JULIAN CLARK ROAD)

3' SIDEWALK

5' SIDEWALK

34 35 36 37 38 39 40 41 42 43 44 45 46 47 48

S-10-95 (DILLS BLUFF ROAD)

MATCH LINE SEE SHEET 1

MATCH LINE SEE SHEET 3

MIDVALE AVENUE

S-10-2156 (GREENHILL ROAD)

LEGEND

- RIGHT OF WAY
- PROPERTY LINES
- PROPOSED RAMP AND CROSSWALK
- EXISTING DROP INLET
- PROPOSED SIDEWALK
- WETLAND FILL AREA
- EXISTING PIPE
- PROPOSED PIPE

N

SCALE IN FEET

0 50 100

Stantec

TOWN OF JAMES ISLAND
NOLITE NOS CALCARE
FOUNDED - 1963

DILLS BLUFF ROAD SIDEWALK CONCEPT
11/12/2015

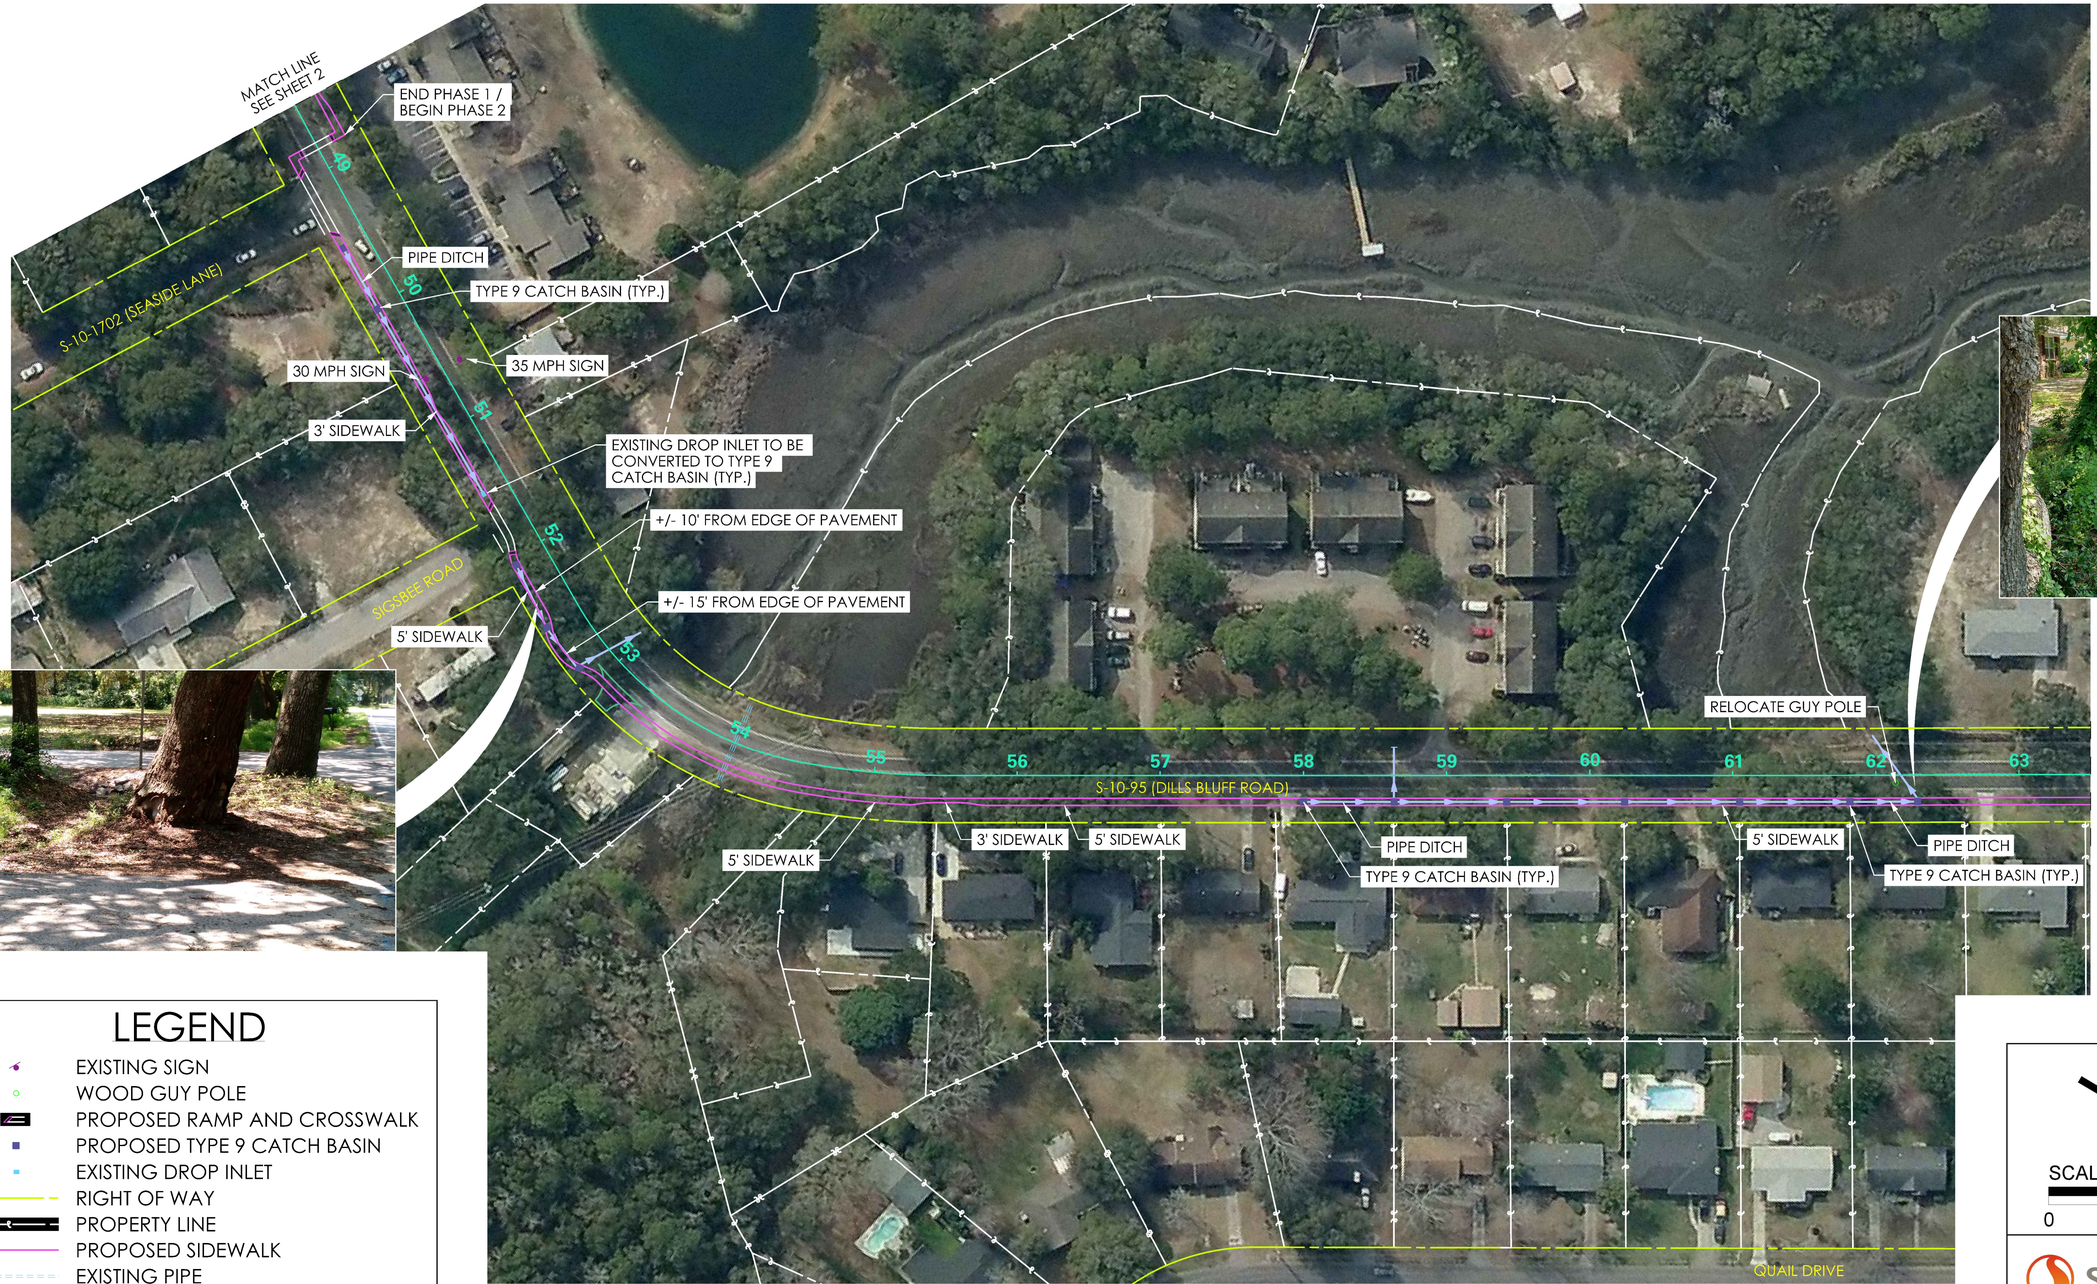

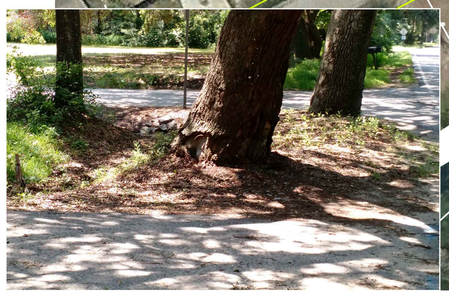

LEGEND

- EXISTING SIGN
- WOOD GUY POLE
- PROPOSED RAMP AND CROSSWALK
- PROPOSED TYPE 9 CATCH BASIN
- EXISTING DROP INLET
- RIGHT OF WAY
- PROPERTY LINE
- PROPOSED SIDEWALK
- EXISTING PIPE
- PROPOSED PIPE

N

SCALE IN FEET

0 50 100

Stantec

TOWN OF JAMES ISLAND
NOLITE NOS CALCARE
FOUNDED - 1963

DILLS BLUFF ROAD SIDEWALK CONCEPT
11/12/2015

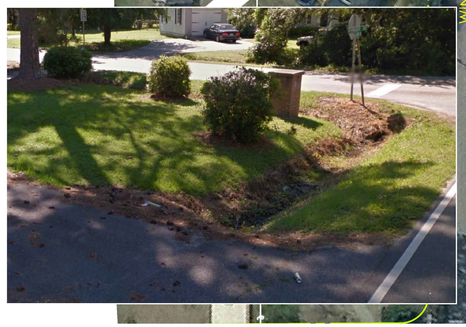

CONDON DRIVE

WEST DARWIN STREET

TYPE 9 CATCH BASIN (TYP.)

64 65 66 67 68 69 70 71 72 73 74 75 76 77 78

S-10-95 (DILLS BLUFF ROAD)

MATCH LINE
SEE SHEET 3

PIPE DITCH (DUAL)

5' SIDEWALK

WINBORN DRIVE

WEST DARWIN STREET

5' SIDEWALK

MATCH LINE
SEE SHEET 5

QUAIL DRIVE

LEGEND

- PROPOSED RAMP AND CROSSWALK
- PROPOSED TYPE 9 CATCH BASIN
- RIGHT OF WAY
- PROPERTY LINE
- PROPOSED SIDEWALK
- EXISTING PIPE
- PROPOSED PIPE

N

SCALE IN FEET

0 50 100

Stantec

TOWN OF JAMES ISLAND
NOLITE NOS CALCARE
FOUNDED - 1963

DILLS BLUFF ROAD SIDEWALK CONCEPT
11/12/2015

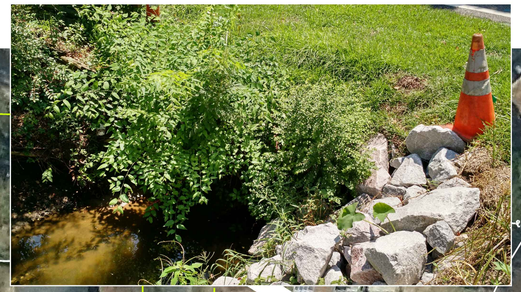

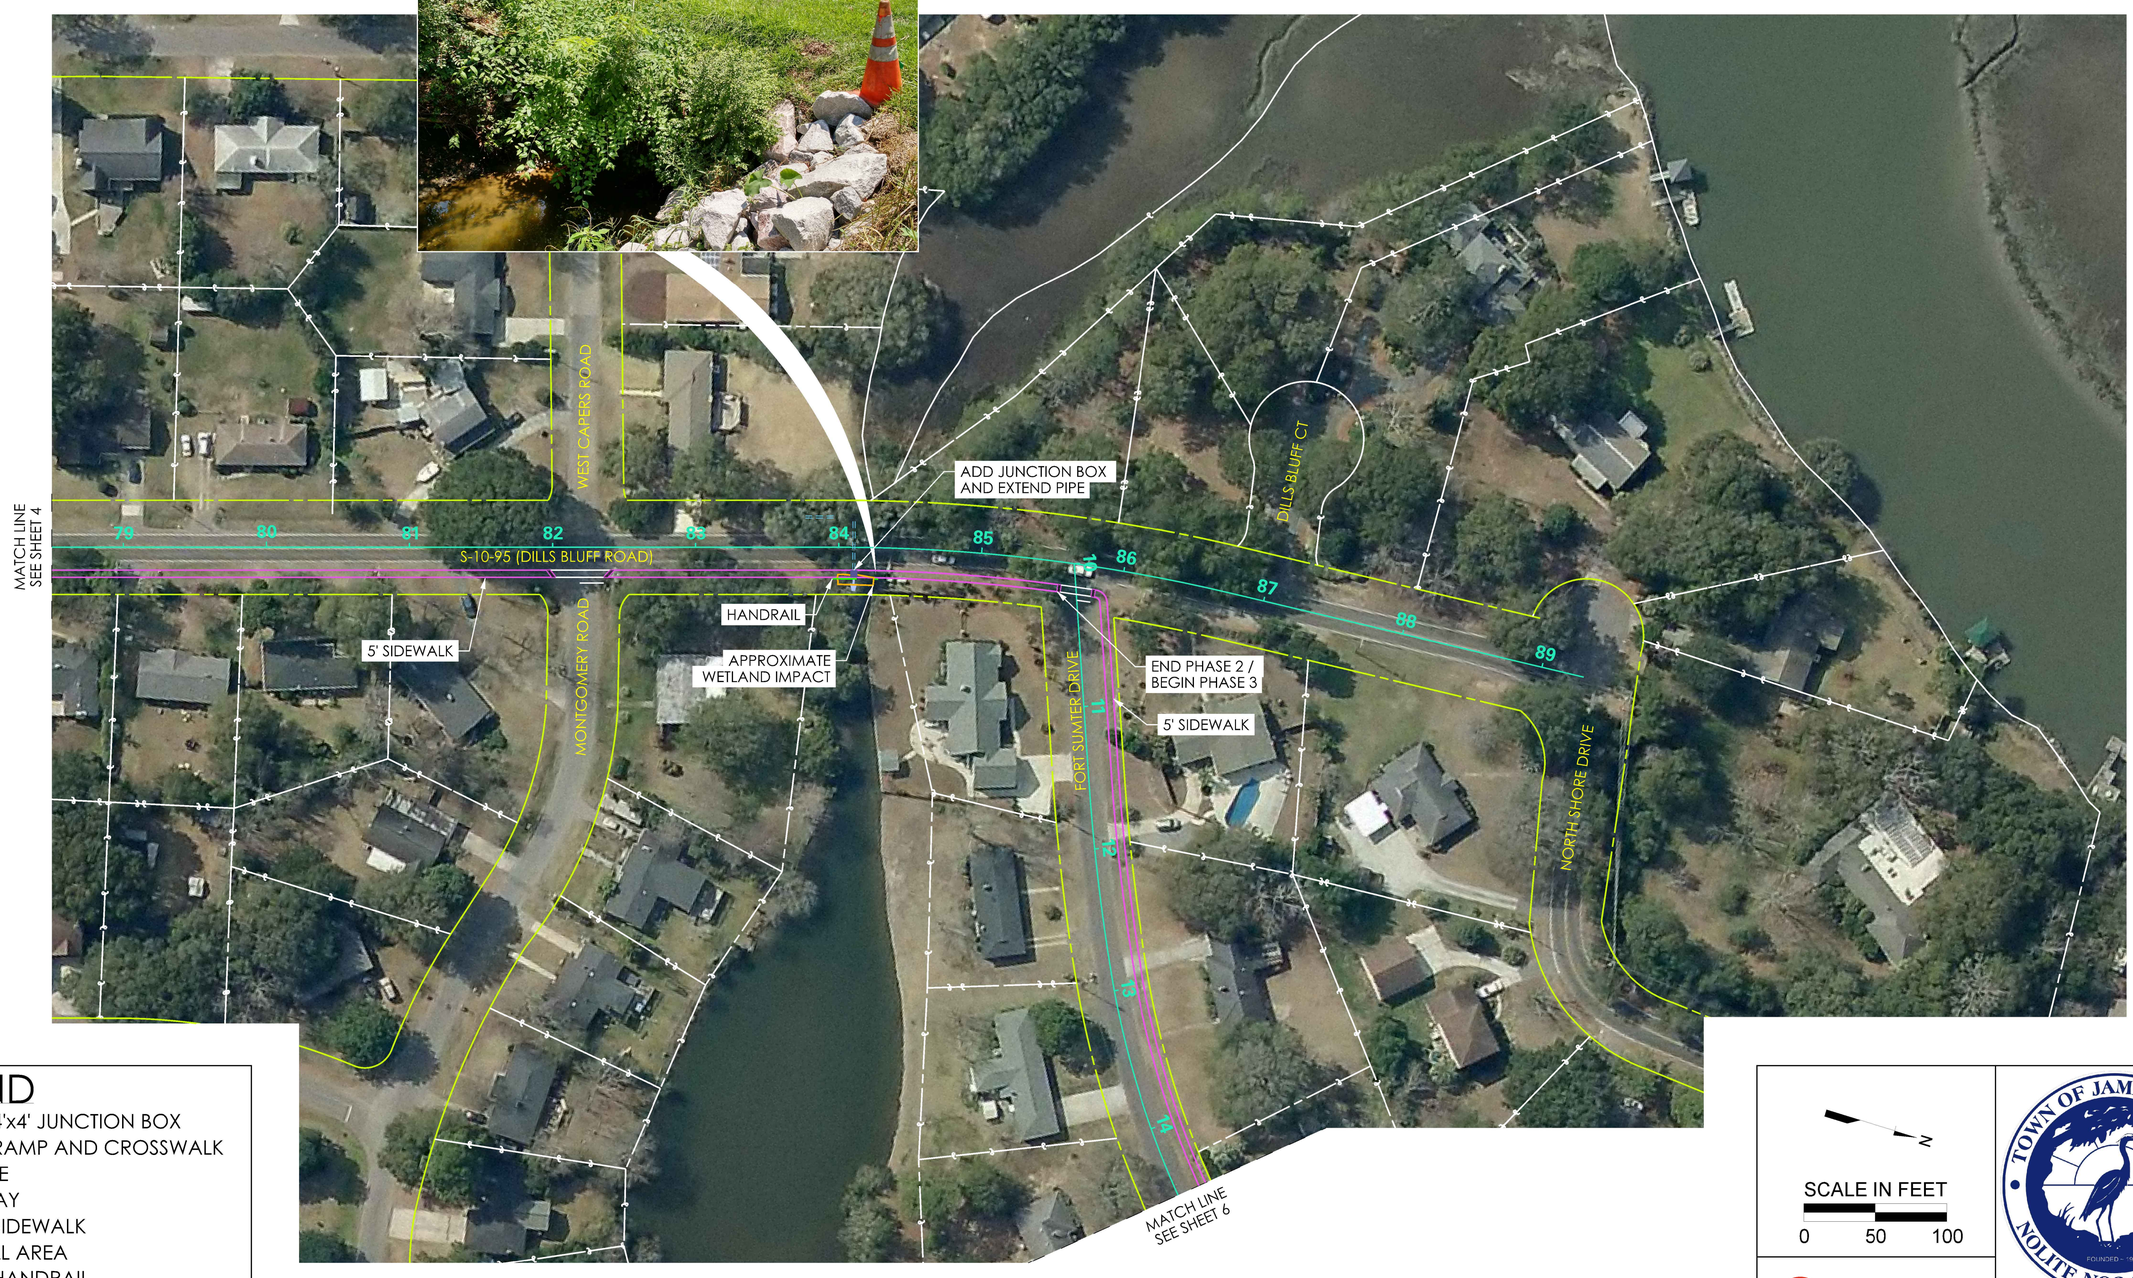

LEGEND

- PROPOSED 4'x4' JUNCTION BOX
- PROPOSED RAMP AND CROSSWALK
- POPERTY LINE
- RIGHT OF WAY
- PROPOSED SIDEWALK
- WETLAND FILL AREA
- PROPOSED HANDRAIL
- EXISTING PIPE
- PROPOSED PIPE

N

SCALE IN FEET

0 50 100

Stantec

TOWN OF JAMES ISLAND
NOLITE NOS CALCARE
FOUNDED - 1993

DILLS BLUFF ROAD SIDEWALK CONCEPT
11/12/2015

LEGEND

- POPERTY LINE
- R/W LINE
- PROPOSED SIDEWALK BY OTHERS
- PROPOSED RAMP
- PROPOSED SIDEWALK

SCALE IN FEET

0 50 100

Stantec

TOWN OF JAMES ISLAND
NOLITE NOS CALCARE
FOUNDED - 1963